

SHEET NOTES

- 1. TOTAL SEATING IS 768 PERSONS
- 2. NOTICE THE BACK SECTIONS ARE 2M SHORTER, 2 LESS ROWS.
- 3. ALL LOUDSPEAKERS MOUNTED ON TRIPOD TP-1 AND APPROXIMATELY 5 DEGREES DOWNWARD TILT.
- 4. THE HEIGHT OF THE LOUDSPEAKERS IS 2.5M. FOR SPK-1.2 ONLY, SET IT TO 2.4M.


JEHOVAH'S WITNESSES
THAILAND BRANCH
78/12 MU 2, SERITHAI RD, SOI 31
KLONGKUM, BUENKGUM BANGKOK 10240
LOCAL
BROADCASTING
DEPARTMENT


PROJECT: CABR-E 2026

LOCATION:

SHEET TITLE: SEATING AREA LOUDSPEAKERS LAYOUT PLAN

MARK:	DATE:	DESCRIPTION:
DSGN:	SKURIBAYASHI	
DRFT:	SKURIBAYASHI	
SHEET No.		
1-1		

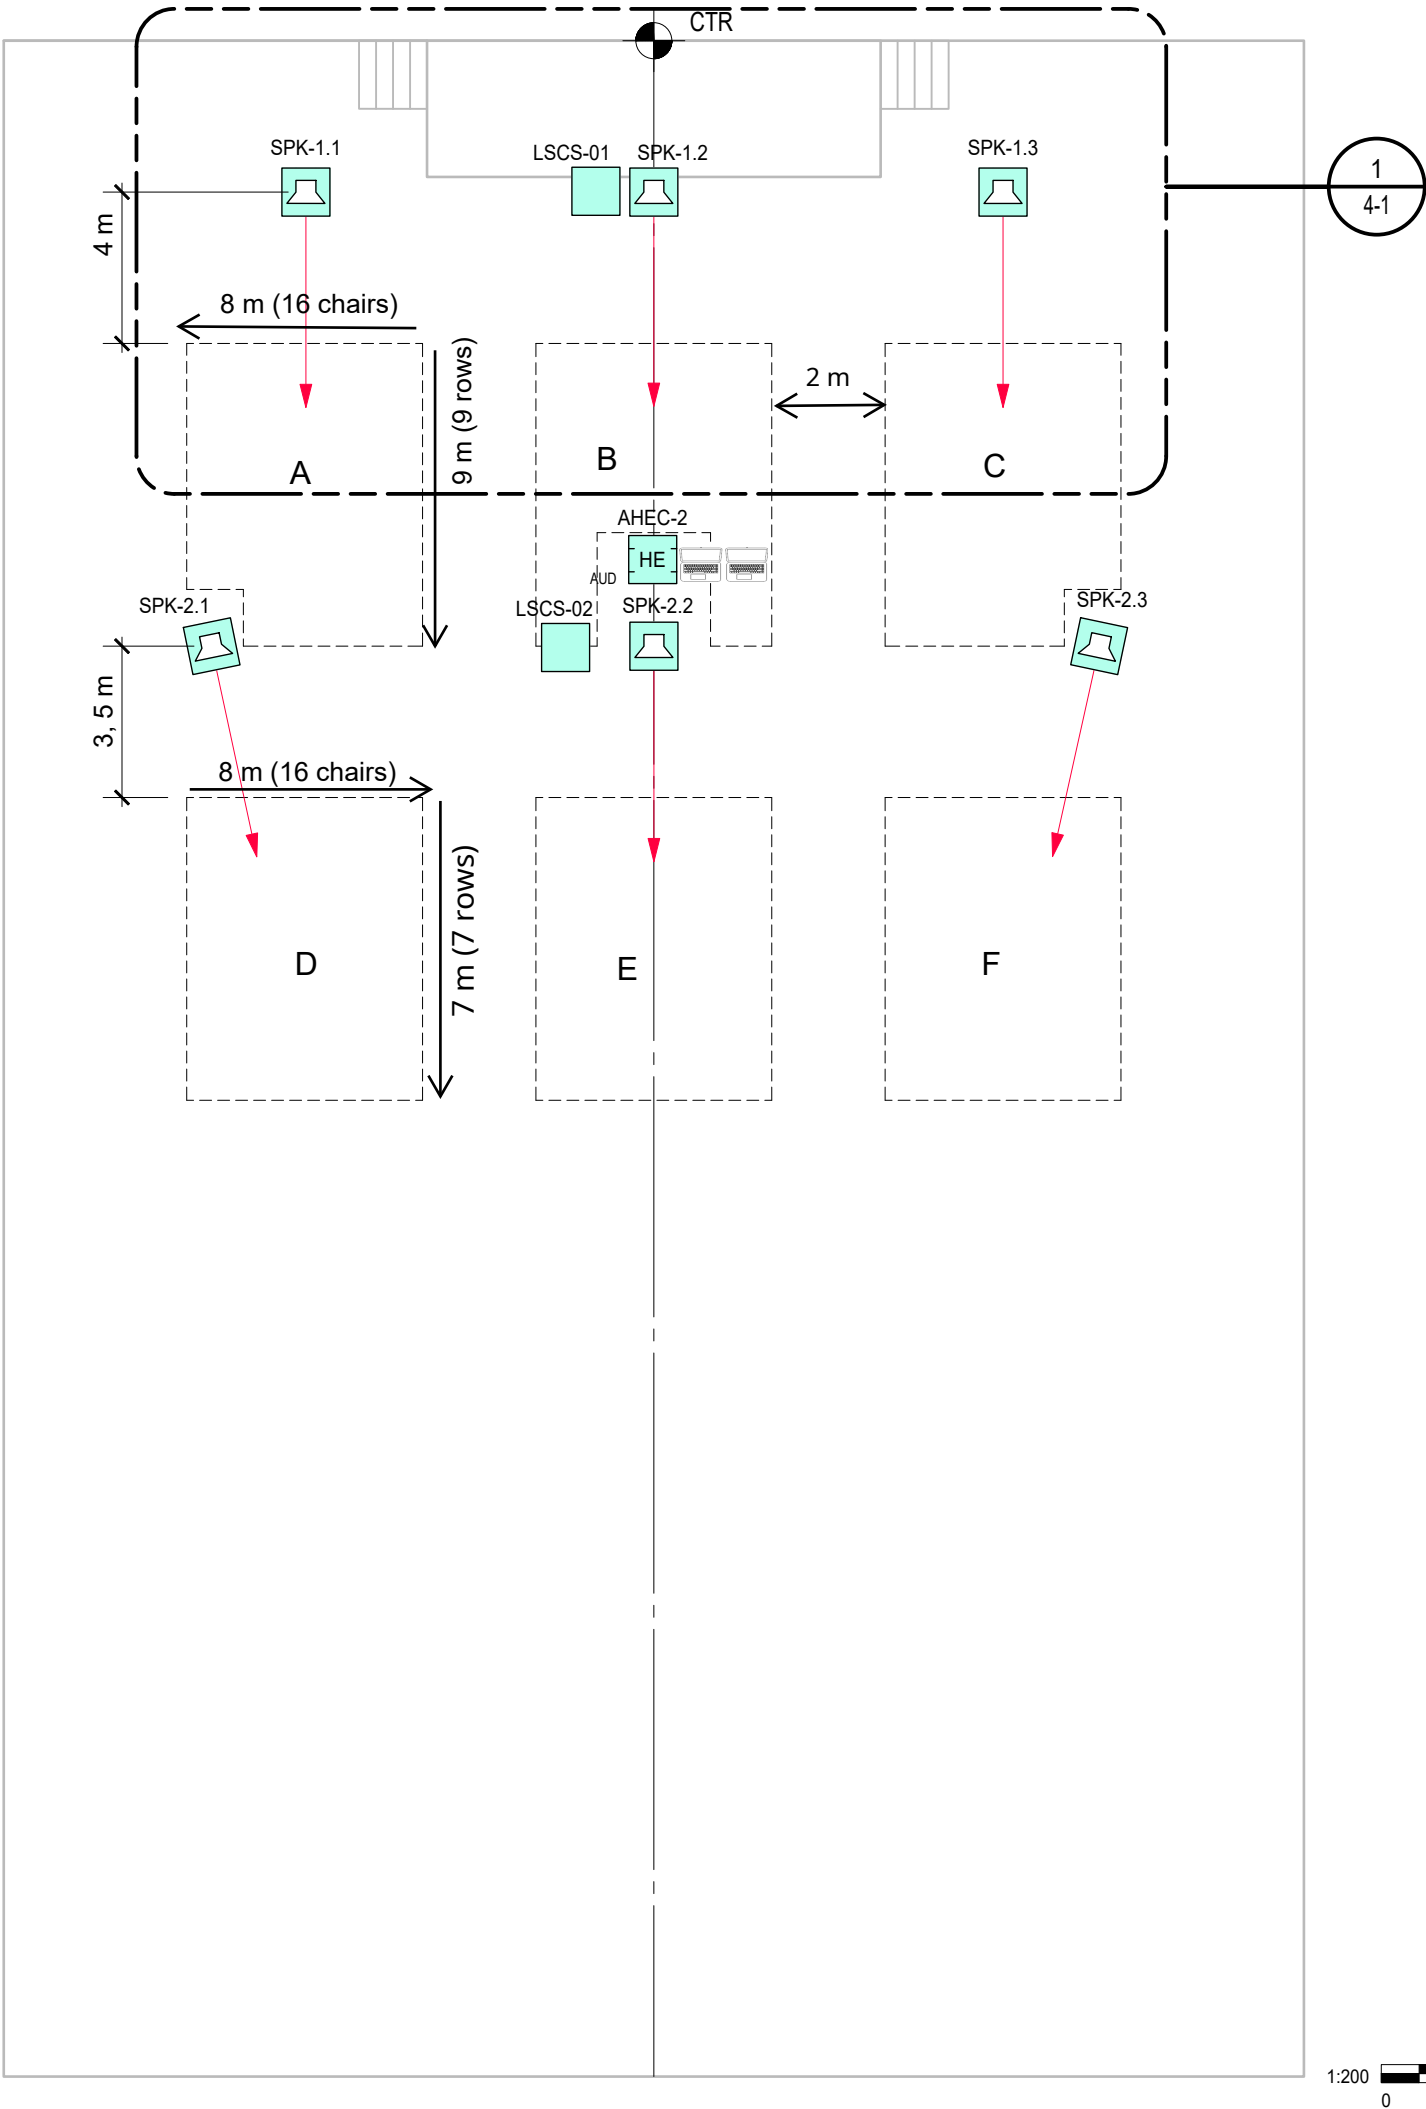

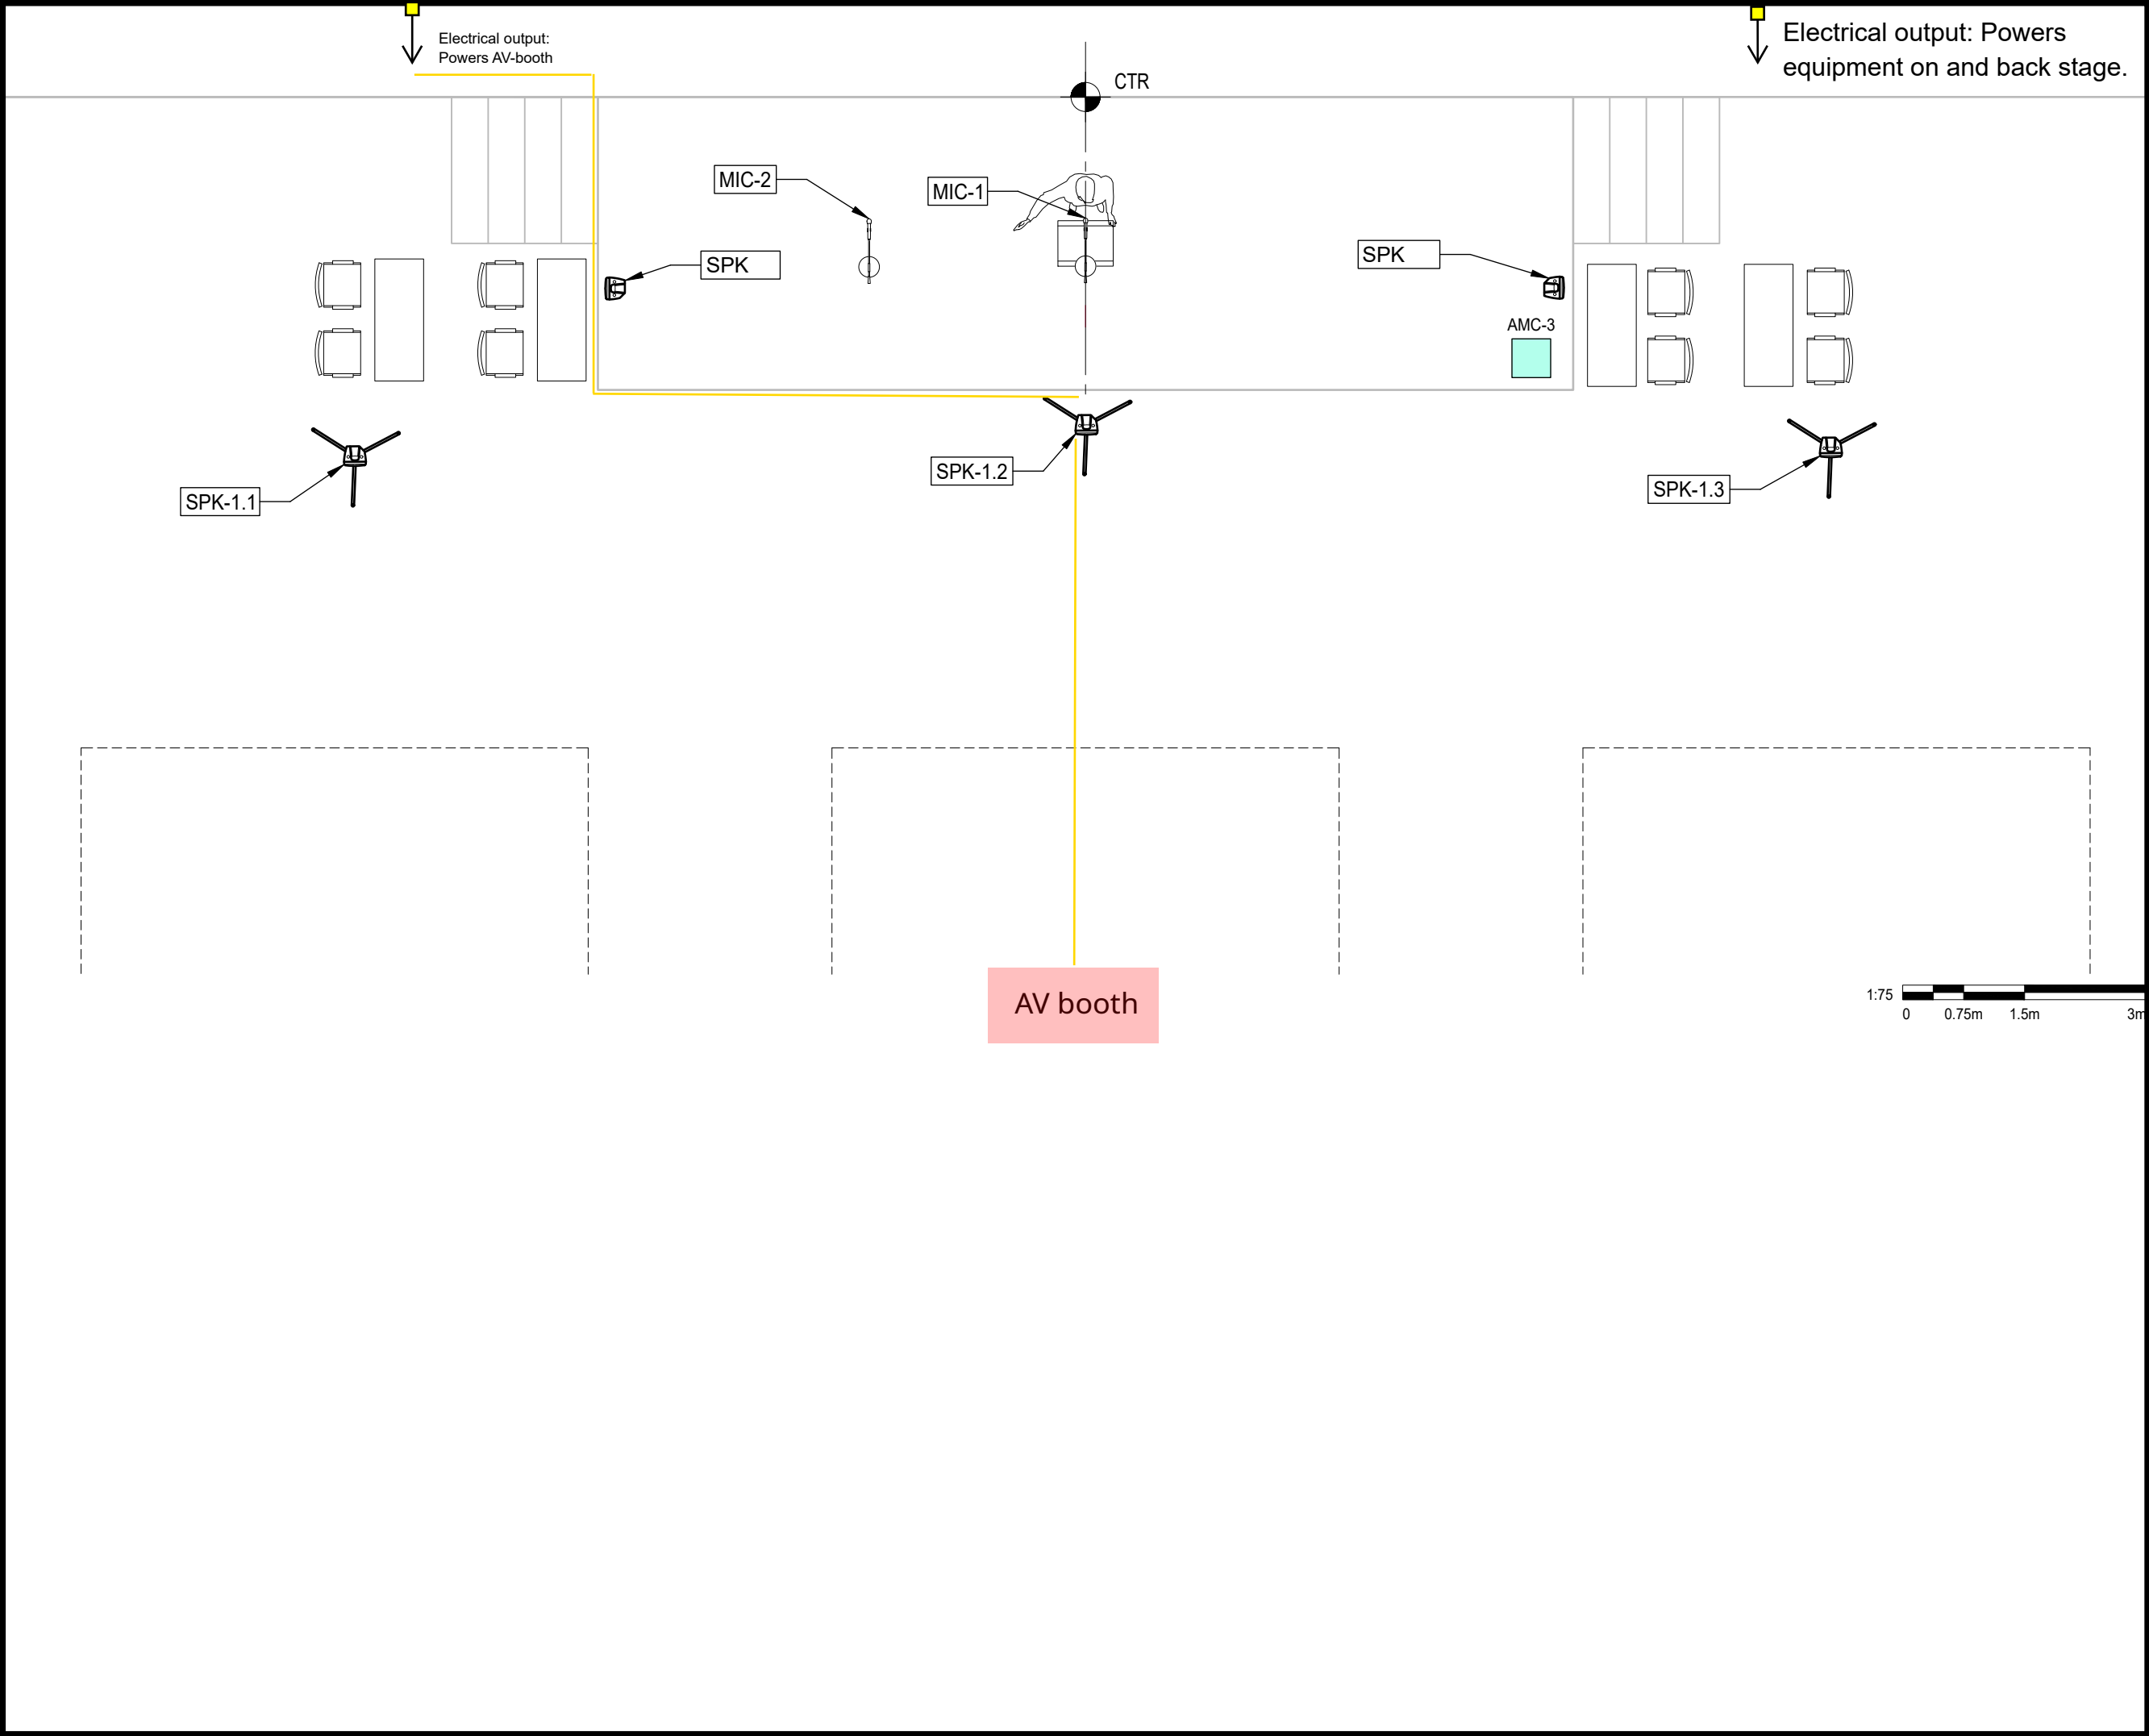

JEHOVAH'S WITNESSES
THAILAND BRANCH
78/12 MU 2, SERITHAI RD, SOI 31
KLONGKUM, BUENGKUM BANGKOK 10240

LOCAL
BROADCASTING
DEPARTMENT


PROJECT: CABR-E 2026


LOCATION:

SHEET TITLE: STAGE AREA
LARGE SCALE VIEW

MARK:	DATE:	DESCRIPTION:
DSGN:	SKURIBAYASHI	
DRFT:		

SHEET No. 4-1

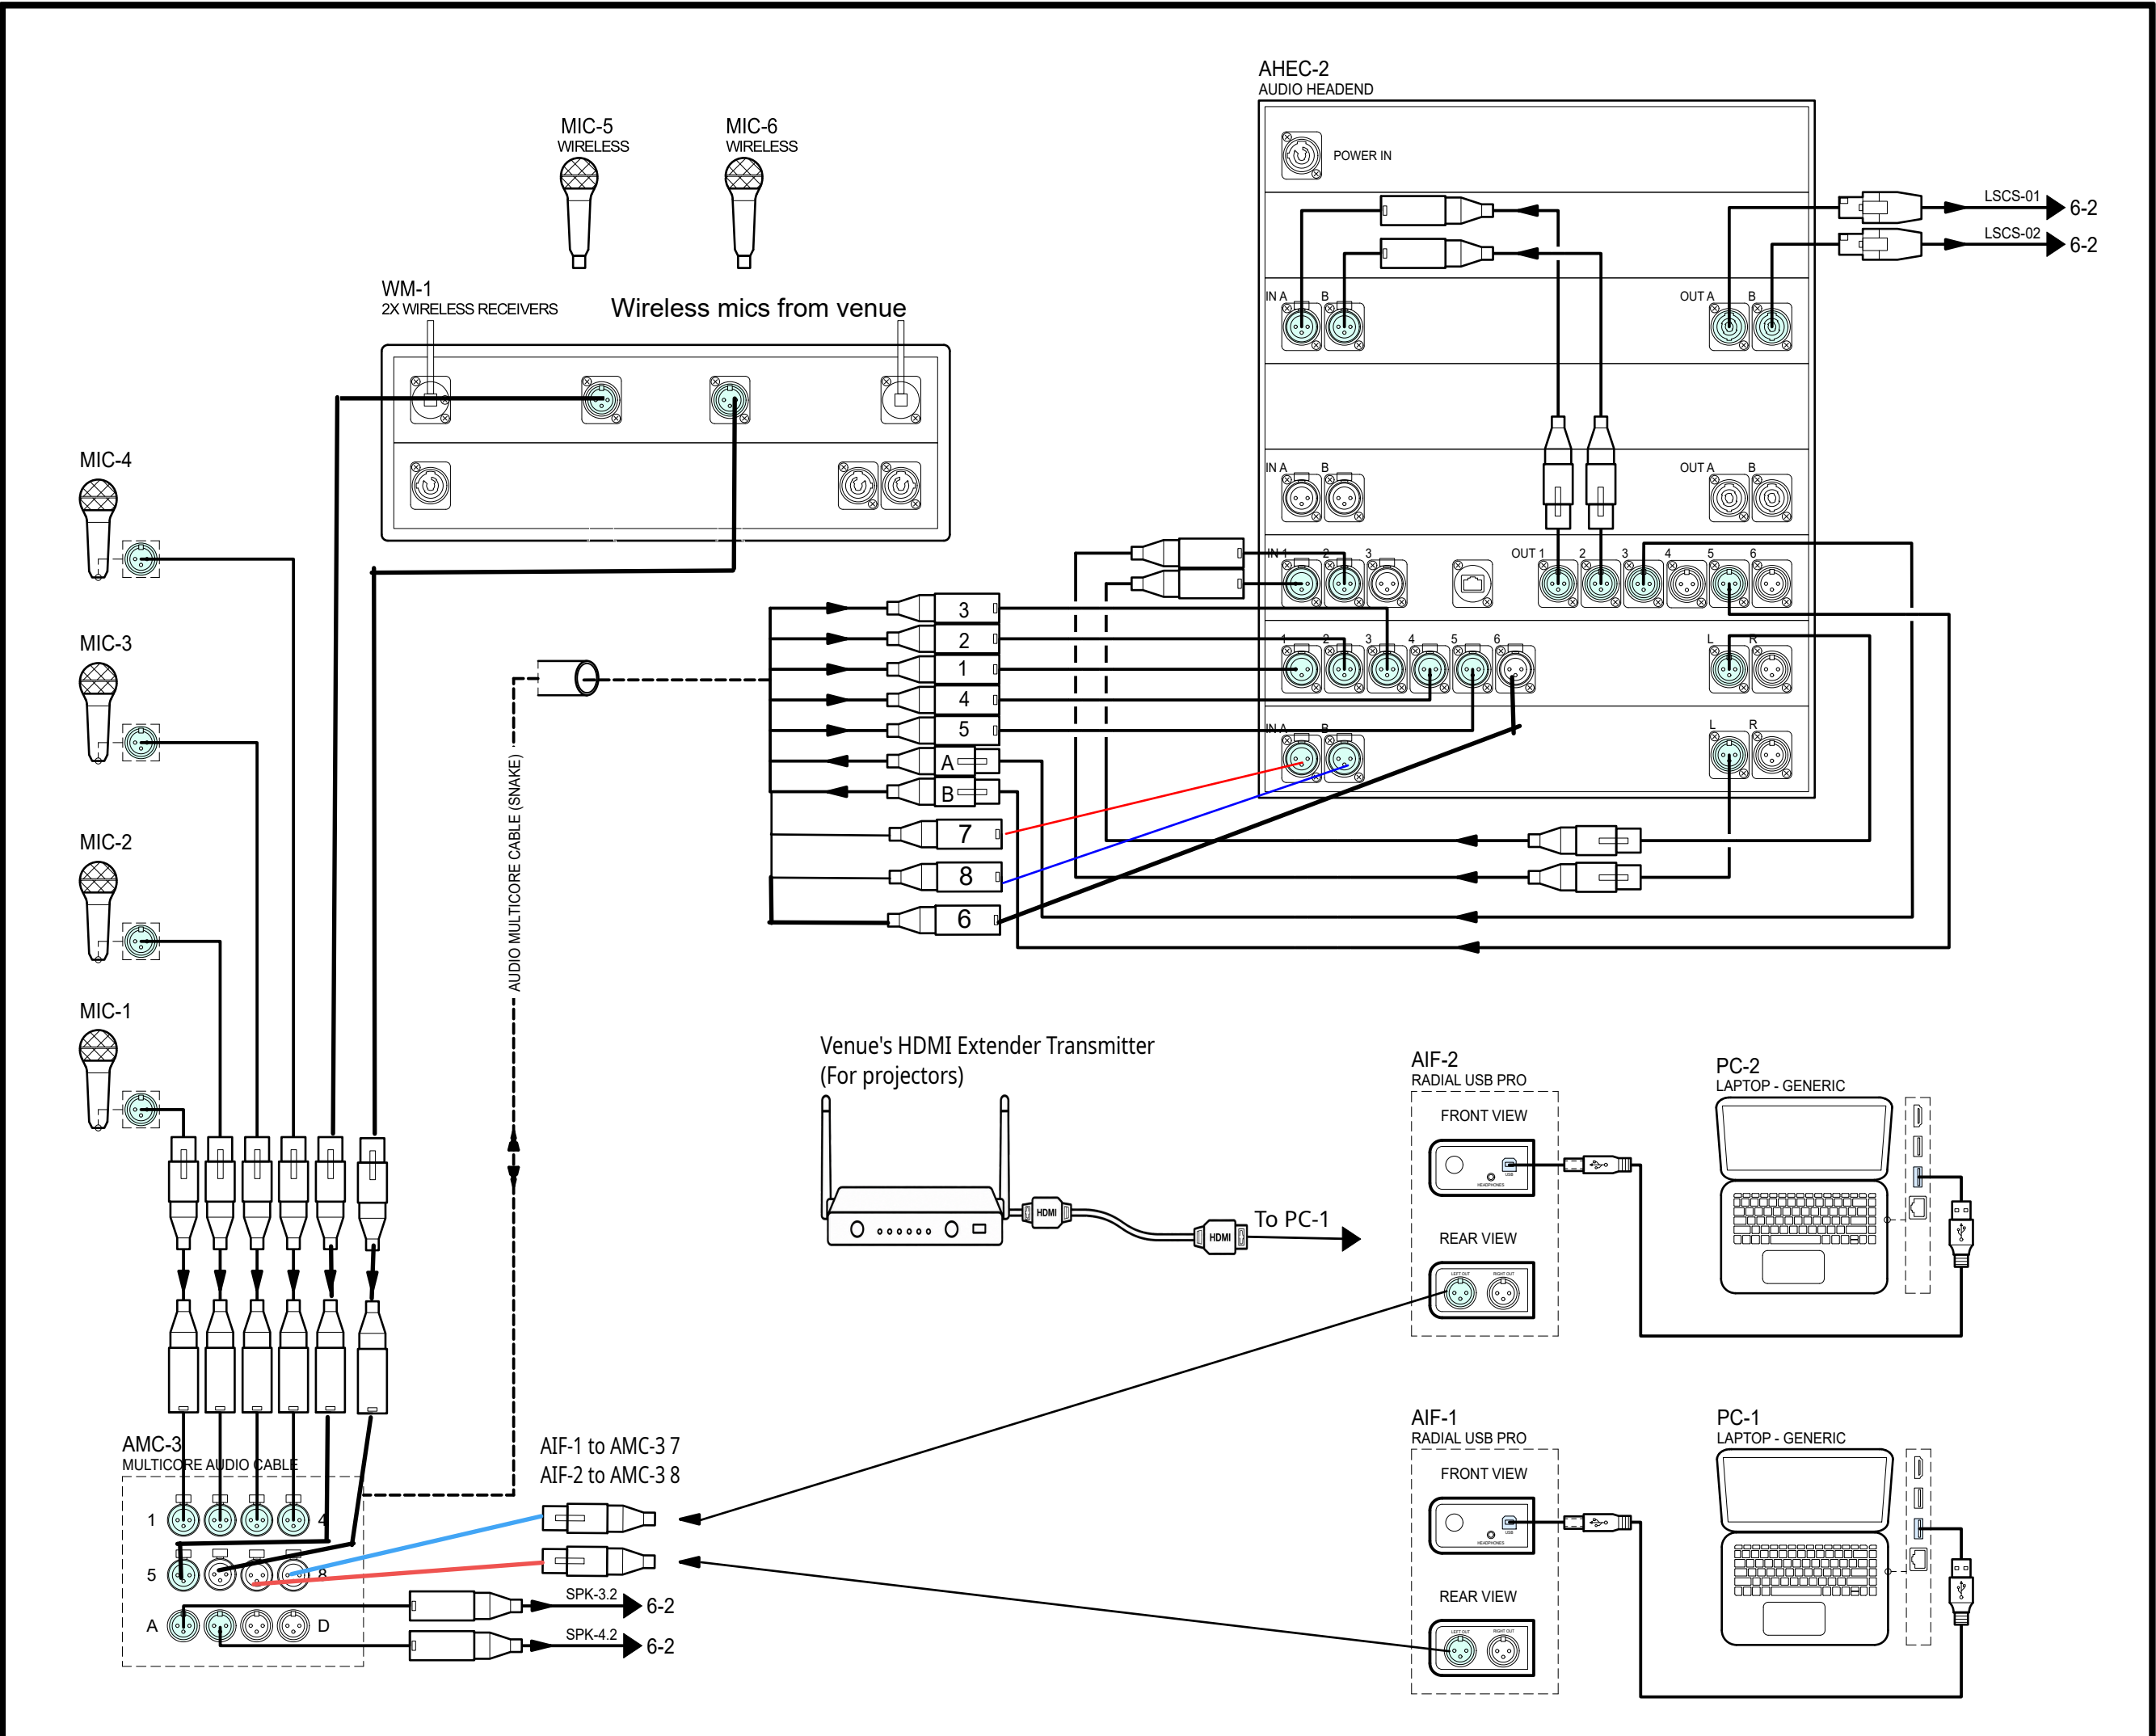

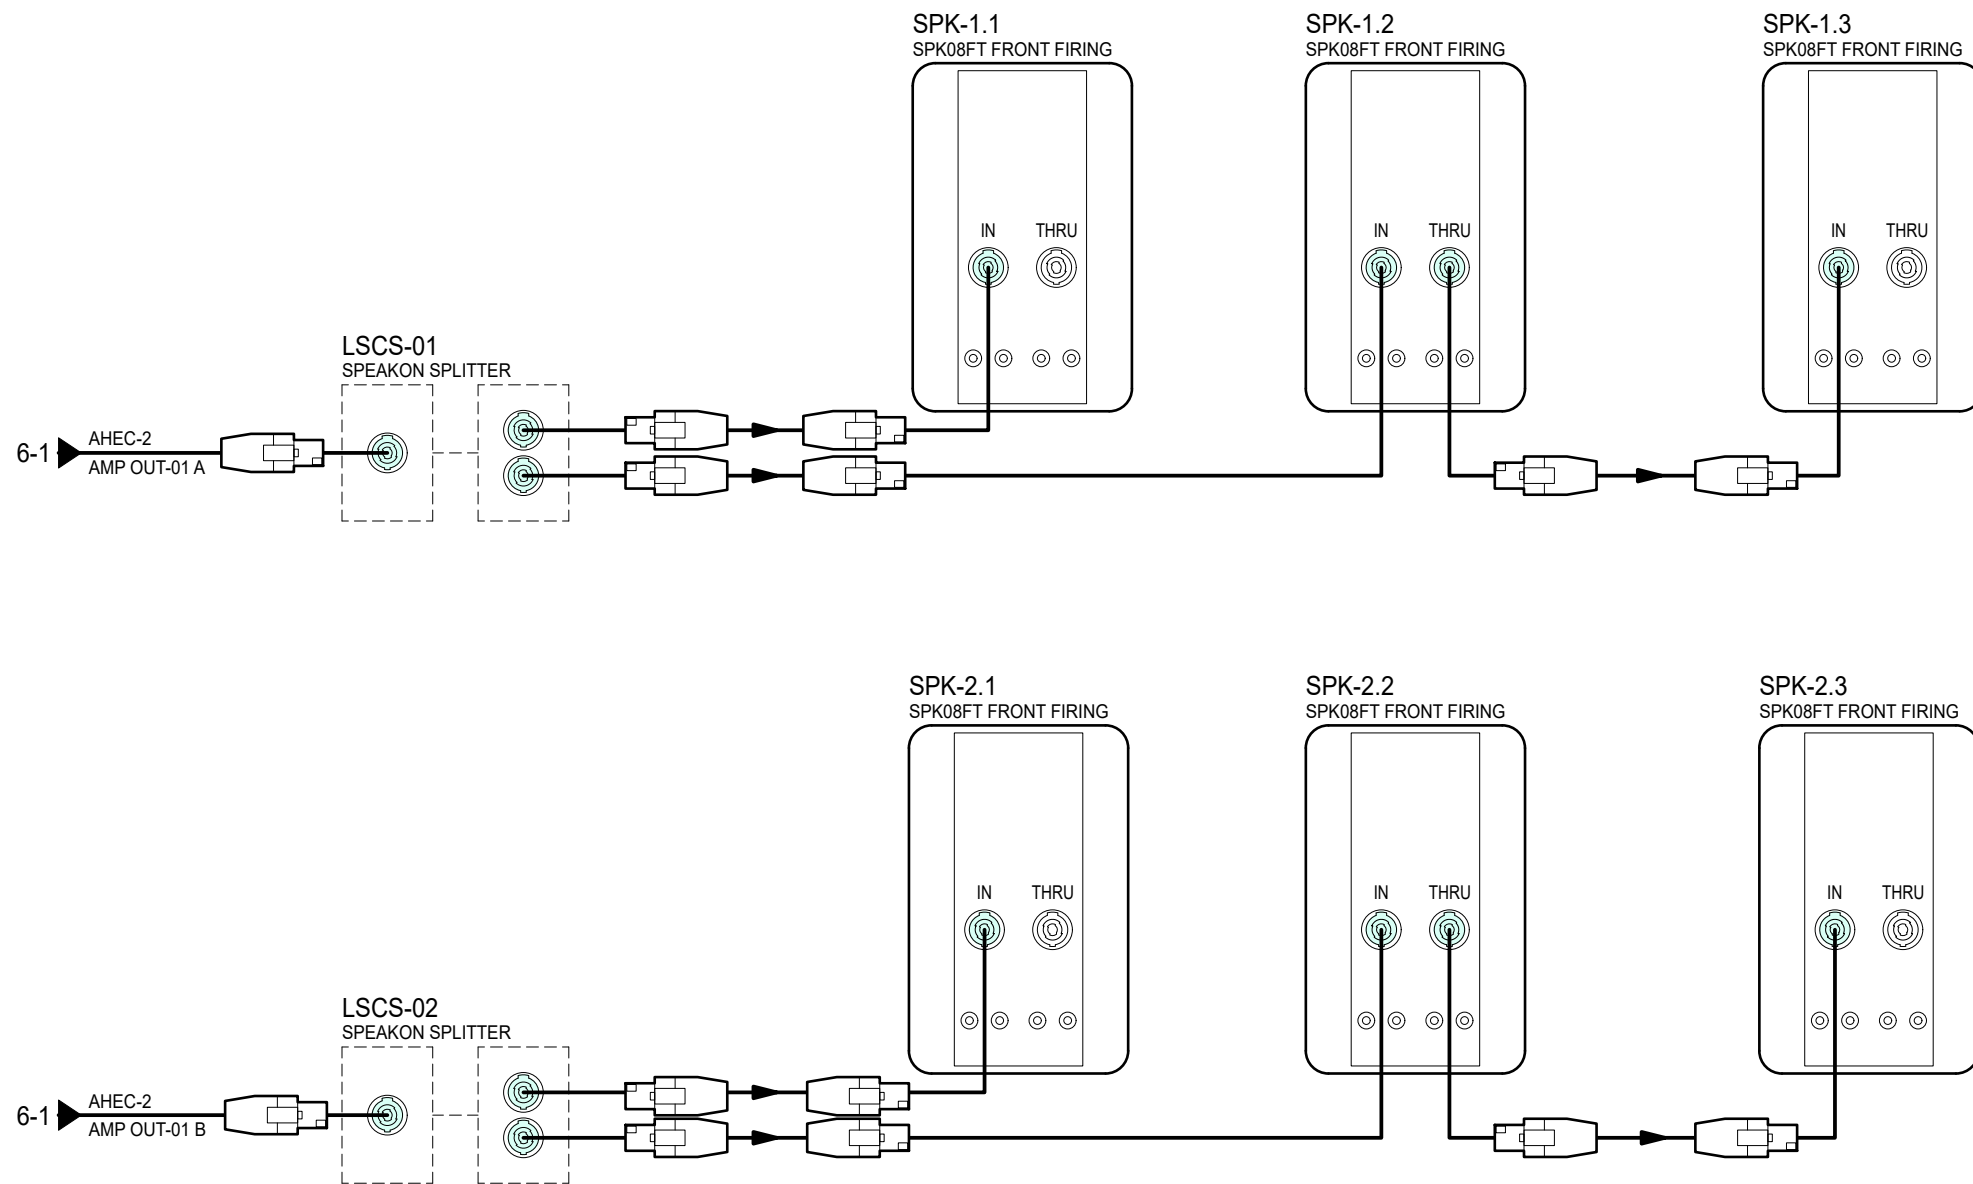

Note: The TOPP PRO X8A is a n active loudspeaker that requires it's own power source. The ones in the lobby area and accounting can be connected to a wall socket.
The two usedas monitors for the Stage Dept can be daisy chained from a single source (see 4-1.)

